Name of Work :- Improvements to RCC Drains and RCC Culverts at Right Side Roads of 1st Main Road Kuvempu Nagara, and Surrounding area in Ward No.05

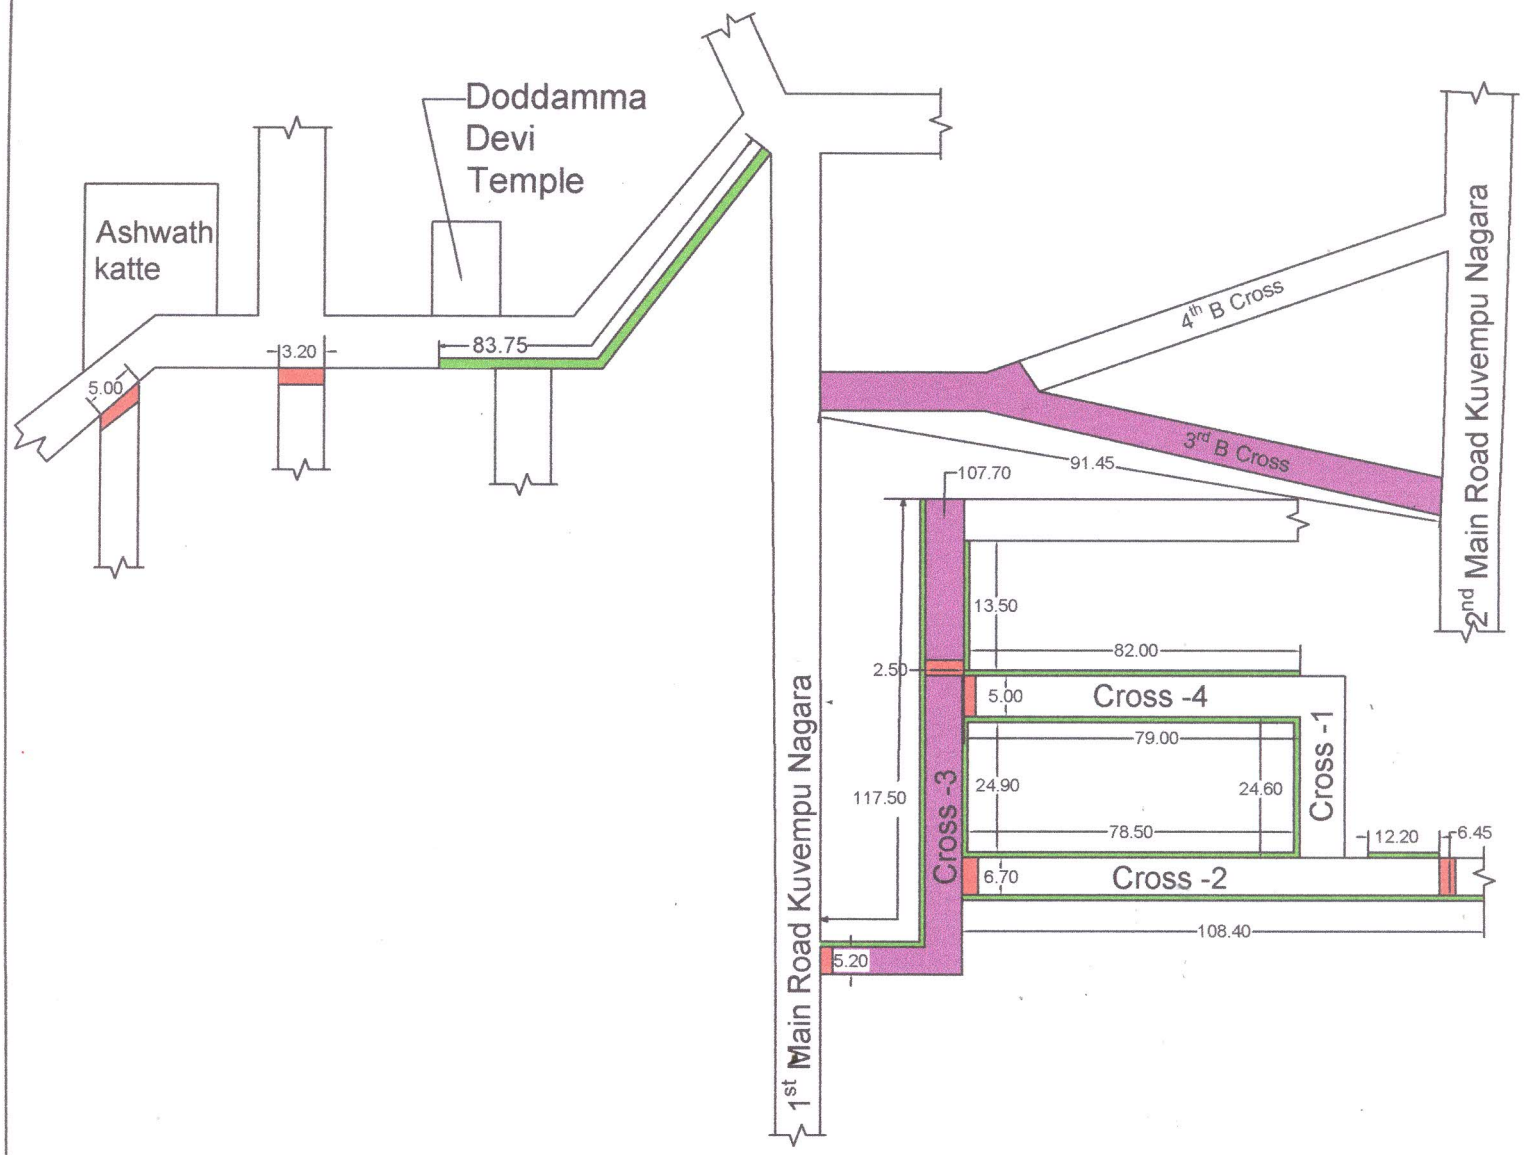

Index:-

- RCC Drain
- RCC Culvert
- CC Road

Assistant Engineer
Ward No.05

Assistant Executive Engineer
Byatarayanapura Sub division,

All Dimensions are in Meters